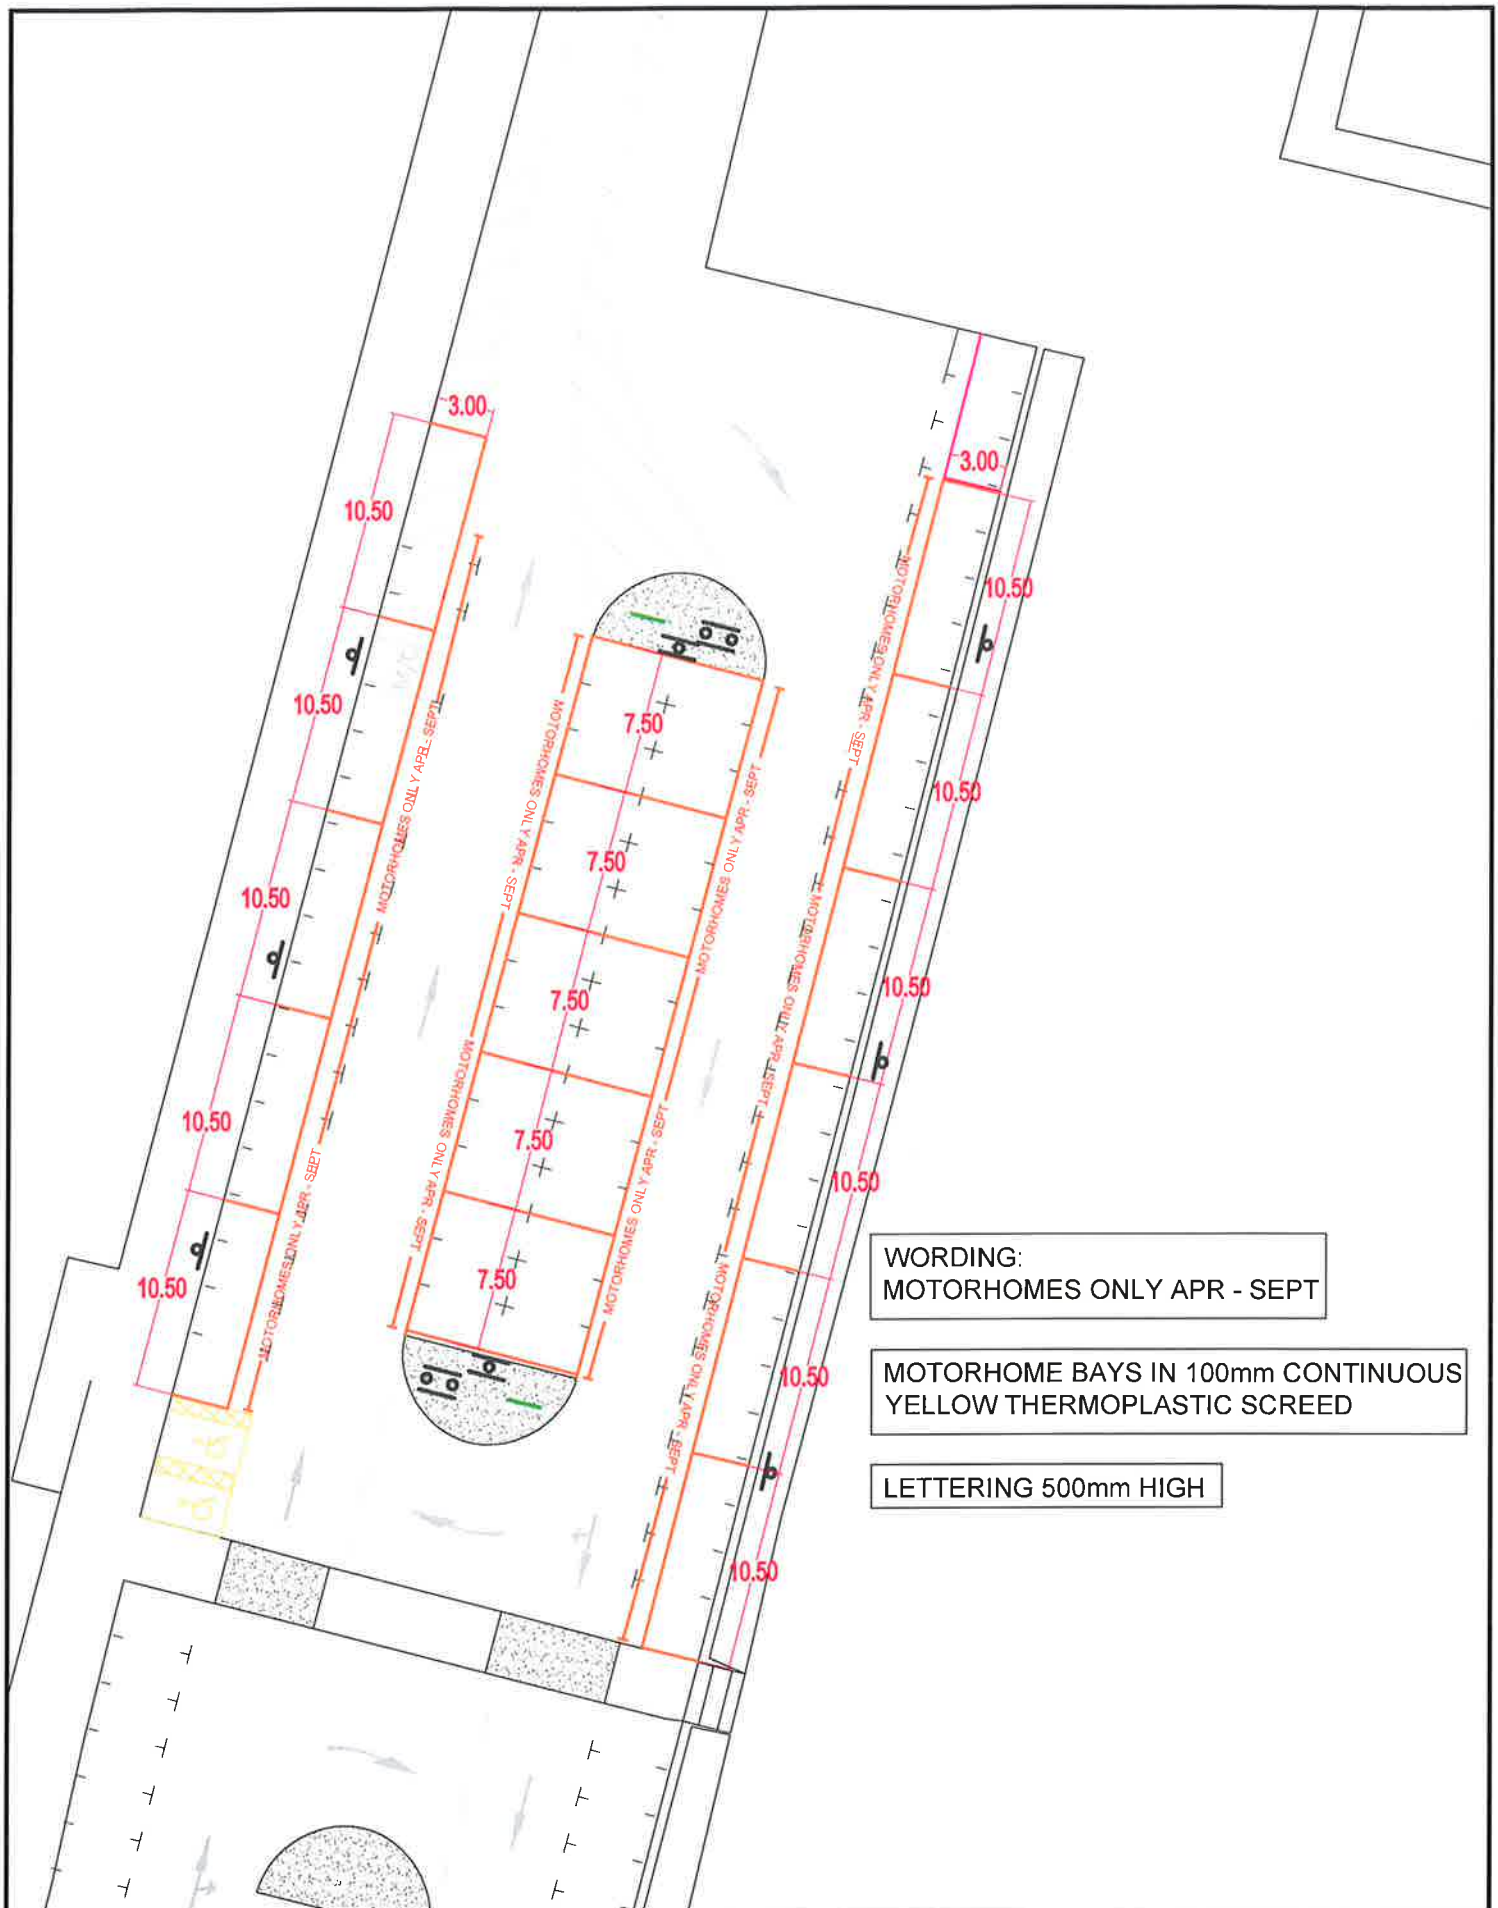

WORDING:
MOTORHOMES ONLY APR - SEPT

MOTORHOME BAYS IN 100mm CONTINUOUS YELLOW THERMOPLASTIC SCREED

LETTERING 500mm HIGH

ANY PART OF THIS DRAWING WHICH IS BASED ON ORDNANCE SURVEY MATERIAL IS DONE SO WITH THE PERMISSION OF ORDNANCE SURVEY ON BEHALF OF HER MAJESTY'S STATIONERY OFFICE, CROWN COPYRIGHT. UNAUTHORISED REPRODUCTION INFRINGES CROWN COPYRIGHT AND MAY LEAD TO PROSECUTION OR CIVIL PROCEEDINGS. EAST AYRSHIRE COUNCIL 100023409, 2014.

ESPLANADE CAR PARK AYR
ROAD MARKINGS

Drawing Status | P | | T | | C | | R |

Ayrshire Roads Alliance

Drg. No :

Revision