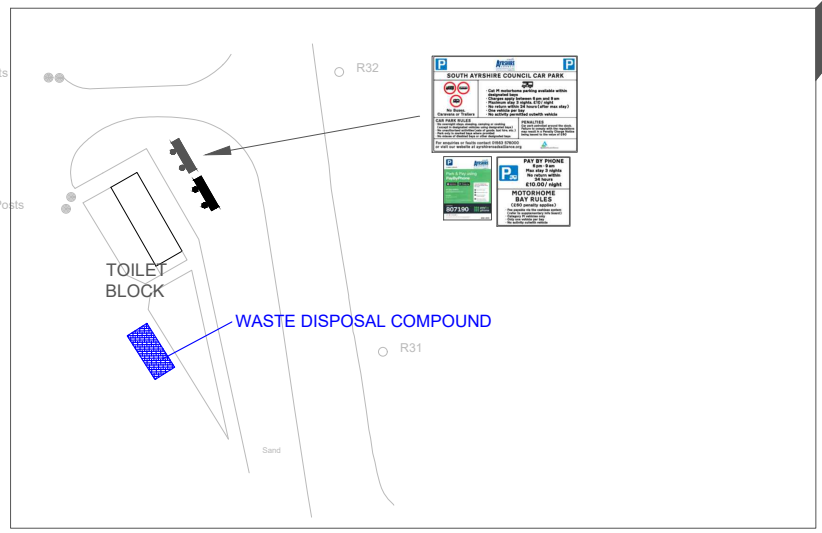

TOILET BLOCK

NORTH SHORE ROAD

South Ayrshire Council

(Motor Caravan Parking)

Ayrshire Roads Alliance

Drg. No : **BM**

Revision

File No :

Scale : NTS

Head of Roads - Ayrshire Roads Alliance
Opera House, 8 John Finnie Street, Kilmarnock ,East Ayrshire ,KA1 1DD

Kevin Braidwood BSC(Hons), LLM, MCIOB, MCIAT, ARICS, AMICE, ACABE, AMaps

Prep: BMCD | Chkd: | Date : 02/03/23

ODS : 210 x 297 (A4)

File Path - \\EACFILE02\EnvUserdirs\McDonnellb\CAD Dwgs\Troon 2.dwg