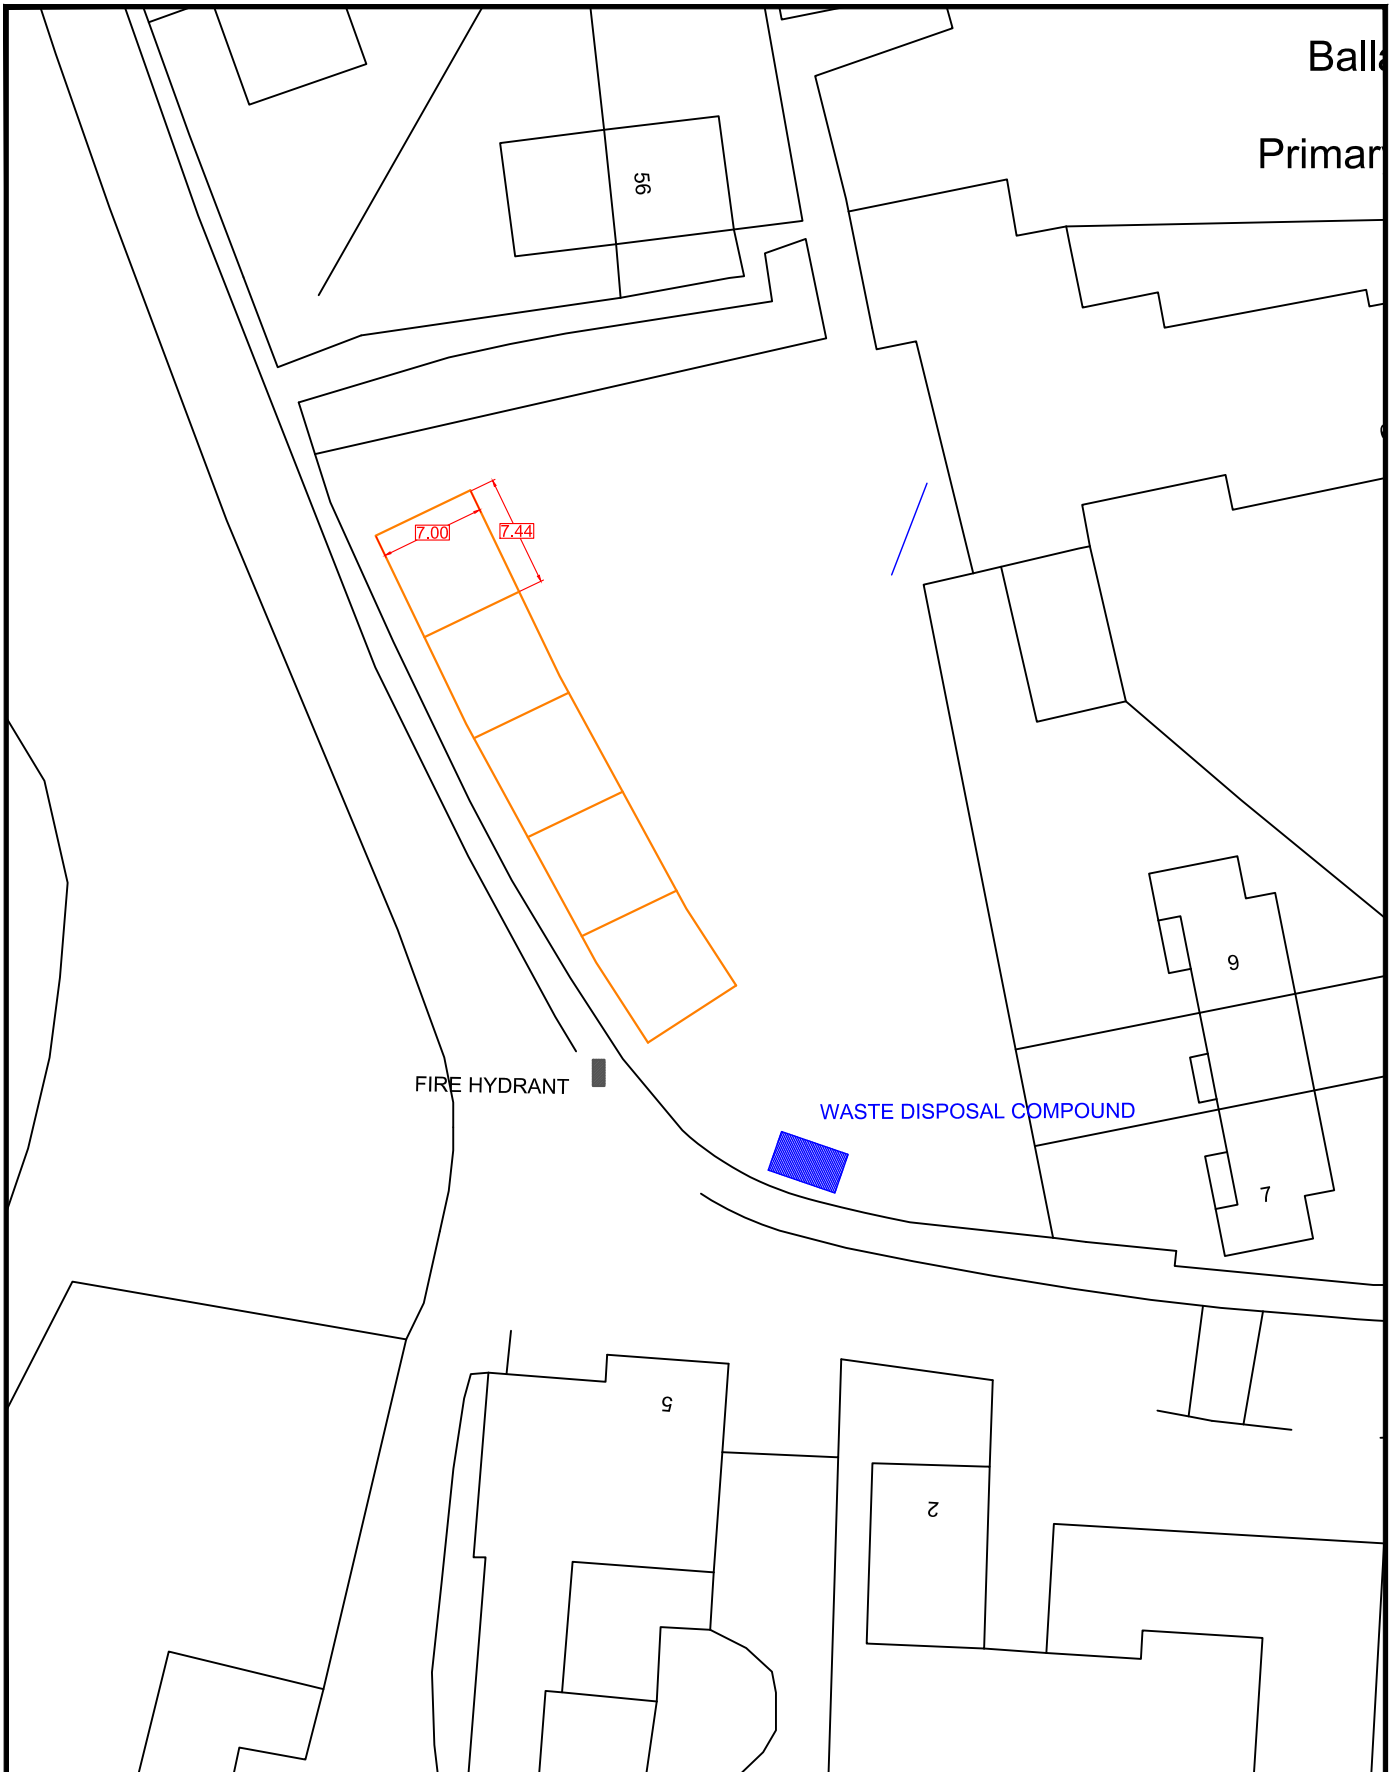

ANY PART OF THIS DRAWING WHICH IS BASED ON ORDNANCE SURVEY MATERIAL IS DONE SO WITH THE PERMISSION OF ORDNANCE SURVEY ON BEHALF OF HER MAJESTY'S STATIONERY OFFICE, CROWN COPYRIGHT. UNAUTHORISED REPRODUCTION INFRINGES CROWN COPYRIGHT AND MAY LEAD TO PROSECUTION OR CIVIL PROCEEDINGS. EAST AYRSHIRE COUNCIL 100023409, 2014.

Drawing Status: P T C R

SAC MOTORHOME TRIAL SCHEME
THE VENNEL CAR PARK, BALLANTRAE

Ayrshire Roads Alliance

Drg. No :

File No :

Scale : NTS

Revision

Interim Head of Roads - Ayrshire Roads Alliance
Opera House, 8 John Finnie Street, Kilmarnock ,East Ayrshire ,KA1 1DD

Kevin Braidwood BSC(Hons), LLM, MCIOB, MCIAT, ARICS, AMICE, ACABE, AMaps

Prep: Chkd: Date : FEB 22

ODS : 210 x 297 (A4)

File Path - \\EACFIL502\Env Issedirs\McDonnellb\CAD Dwgs\Ballantrae.dwg